GENERAL CONSTRUCTION NOTES:

1. ALL DIMENSIONS ARE APPROXIMATE.

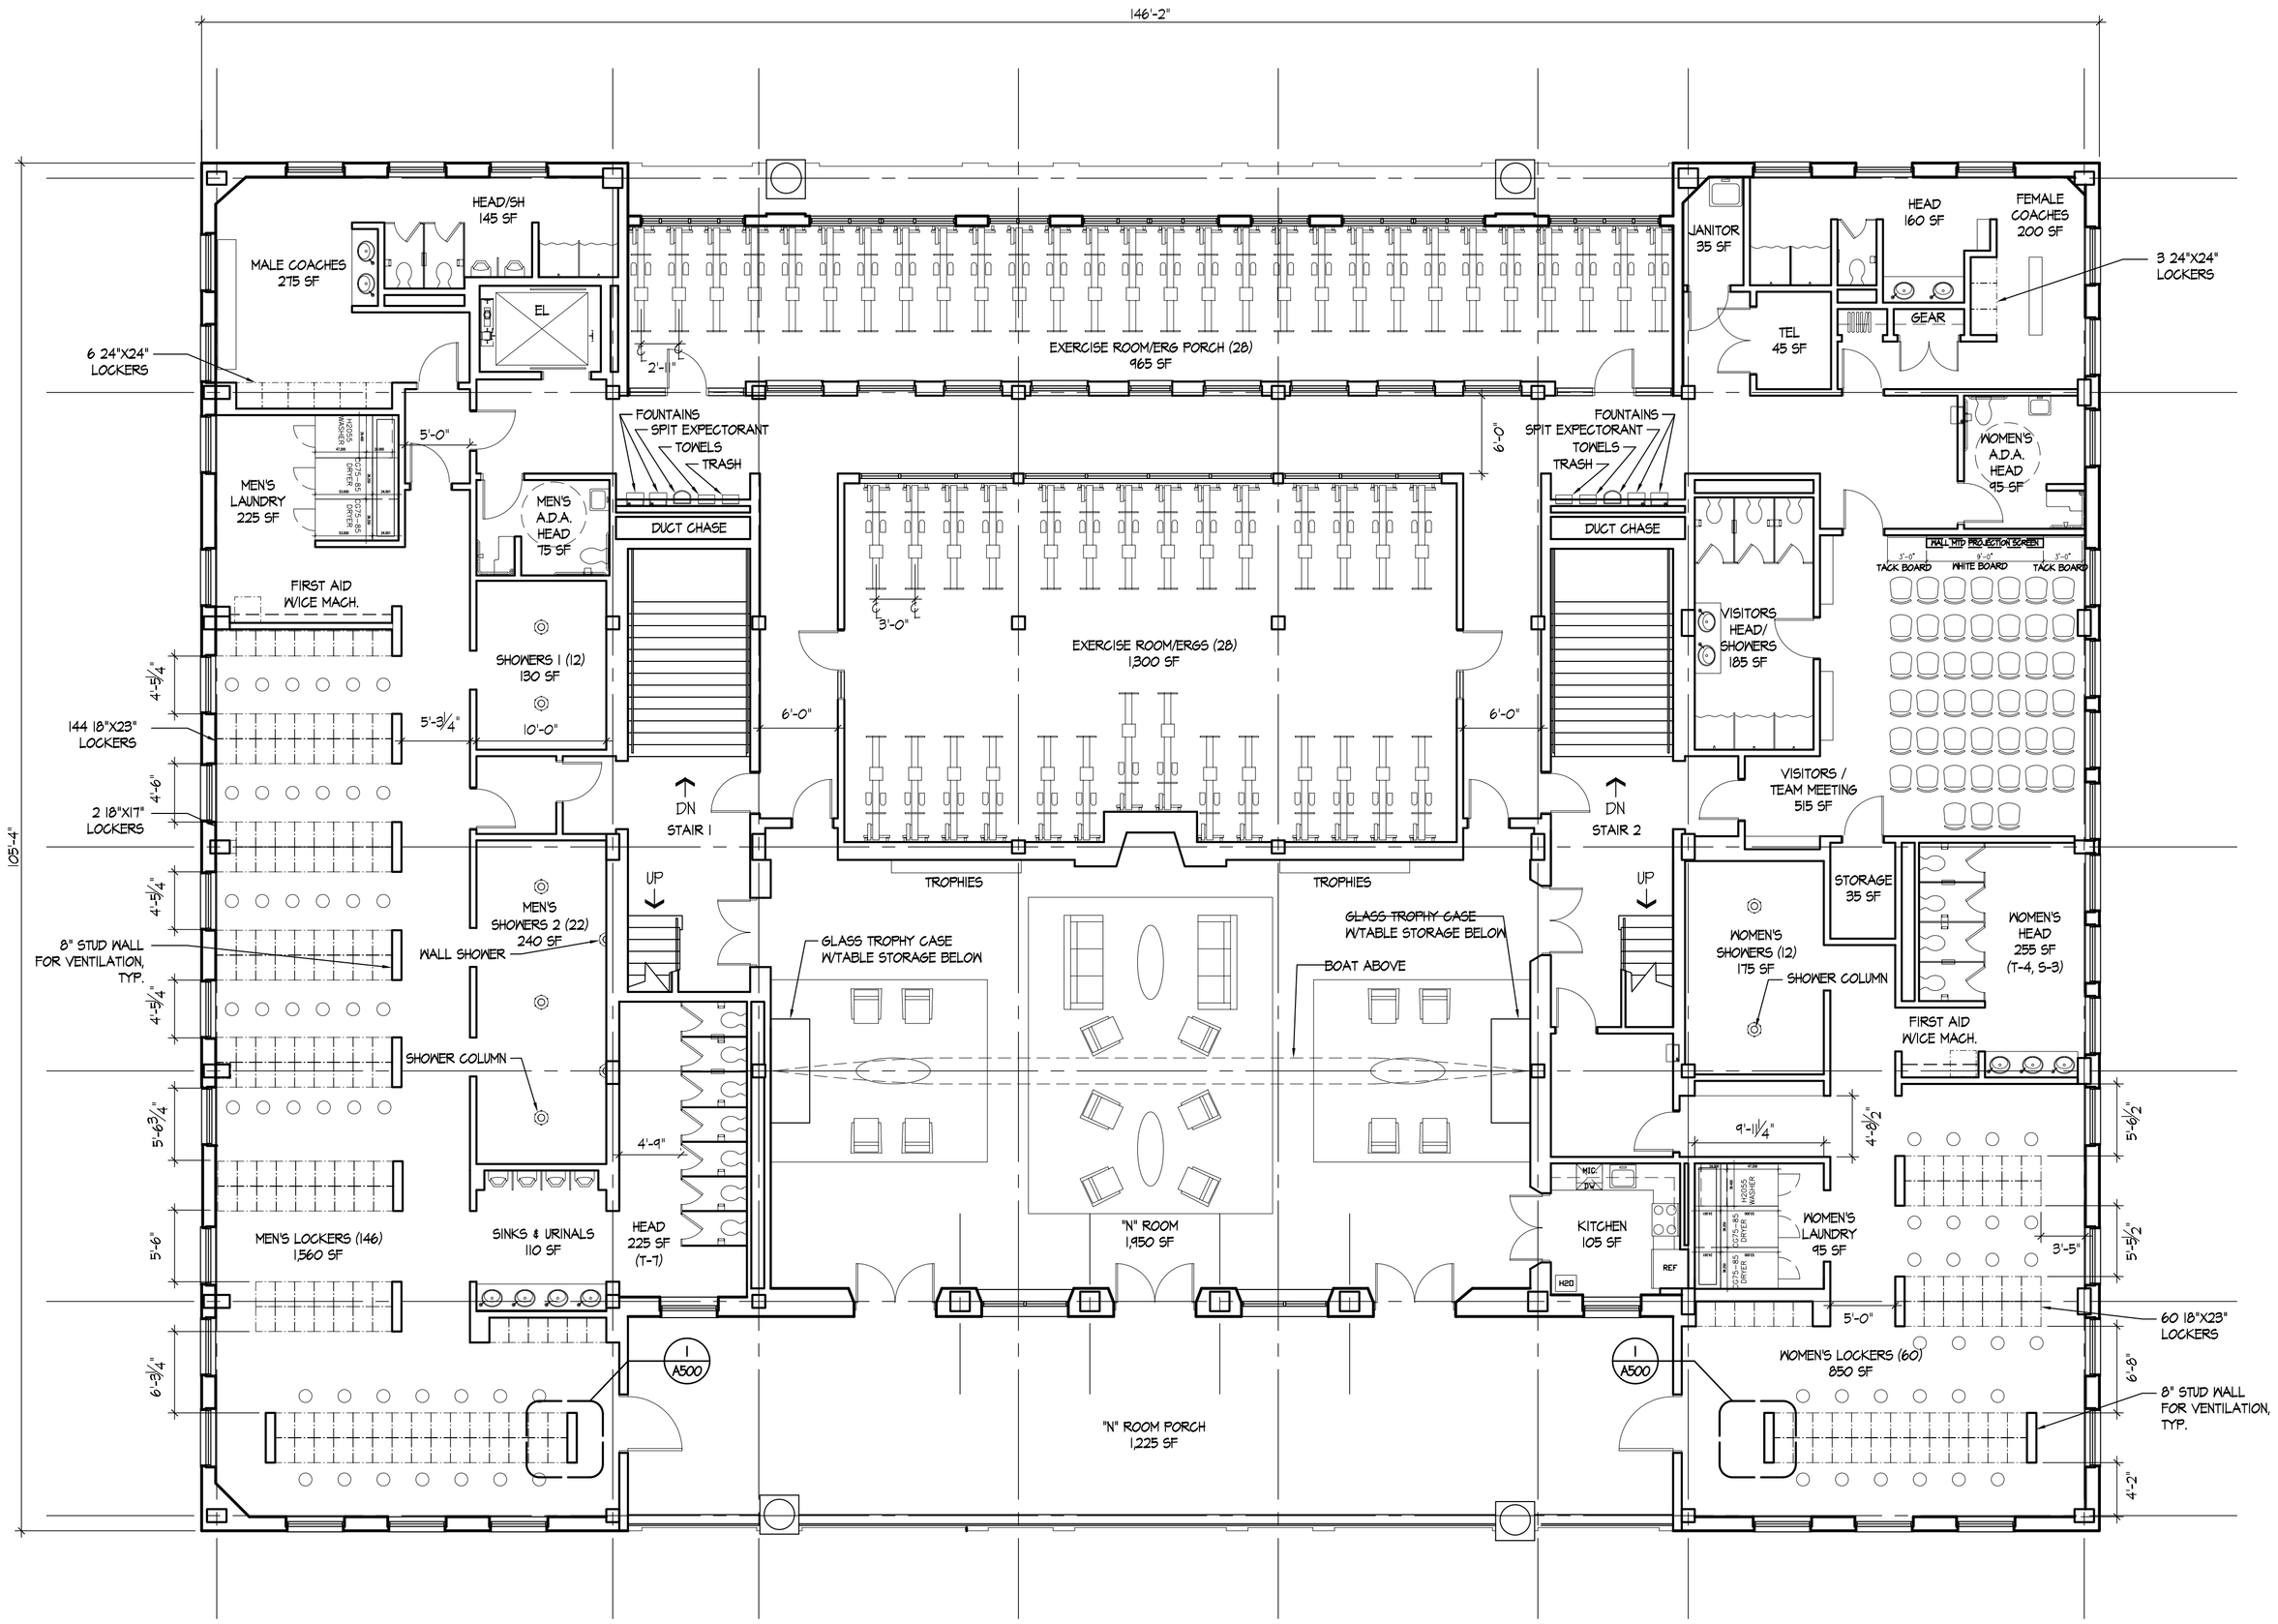

1 A112 SECOND DECK - CONCEPT PLAN
SCALE: 1/8" = 1'-0"

0 1' 4' 8' 16' 24'
1/8"

REV	DESCRIPTION	DATE	APPR

NAVFAC

SEAL

SUBMITTED BY
MARSHALL CRAFT ASSOC., INC.
RICHARD BARTON, AIA
FIRM MEMBER DATE JUNE 6, 2006
APPROVED
ACTIVITY - SATISFACTORY TO DATE
APPROVED
FOR COMMANDER NAVFAC DATE
DES DR
CHK QC
DESIGNER
REVIEWED BY
QC
AIC/EIC
FIRE PROTECTION
BRANCH MANAGER
DESIGN DIRECTOR P.E.or R.A.

DEPARTMENT OF THE NAVY
NAVAL FACILITIES ENGINEERING COMMAND
BLUE.
NAVAL FACILITIES ENGINEERING COMMAND WASHINGTON
WASHINGTON NAVY YARD, WASHINGTON
U.S. NAVAL ACADEMY
ANNAPOLIS, MARYLAND
HUBBARD HALL RESTORATION
SECOND DECK CONCEPT PLAN

CODE ID. NO. 80091 SIZE D
SCALE: 1/8"=1'-0"
AGENCY NO.
JOB ORDER NO.
SPEC. NO.
CONSTR. CONTR. NO.
N40080-06-6-0164
NAVFAC DRAWING NO.
SHEET OF
A112

DRAWFORM REVISION: 01 AUGUST 2004

REV/DATE FILE NAME: J:\03025.10\drawings\Final\03025-A112.dwg LAYOUT NAME: PROPOSED NEW SHOWERS 2 PLOTTED: Tuesday, June 06, 2006 - 9:25am